

Tyre
Bag
Preparing
Table

Power
D/B

Power D/B

Patchwork Area

Iron Station BIAS

Iron Station BIAS

Iron Station BIAS


Iron Station TBR

Iron Station TBR


Inspection Machine TBR

Tyre
Plant
Machine
TBR


UNLESS OTHERWISE SPECIFIED: DIMENSIONS ARE IN MILLIMETERS SURFACE FINISH: TOLERANCES: LINEAR: ANGULAR:				FINISH:		DEMUR AND BREAK SHARP EDGES		DO NOT SCALE DRAWING		REVISION	
NAME		SIGNATURE		DATE				TITLE:			
DRAWN											
CHK'D											
APP'VD											
MFG											
Q.A.						MATERIAL:		DWG NO.		building floor plan	
										A1	
						WEIGHT:		SCALE 1:100		SHEET 1 OF 1	

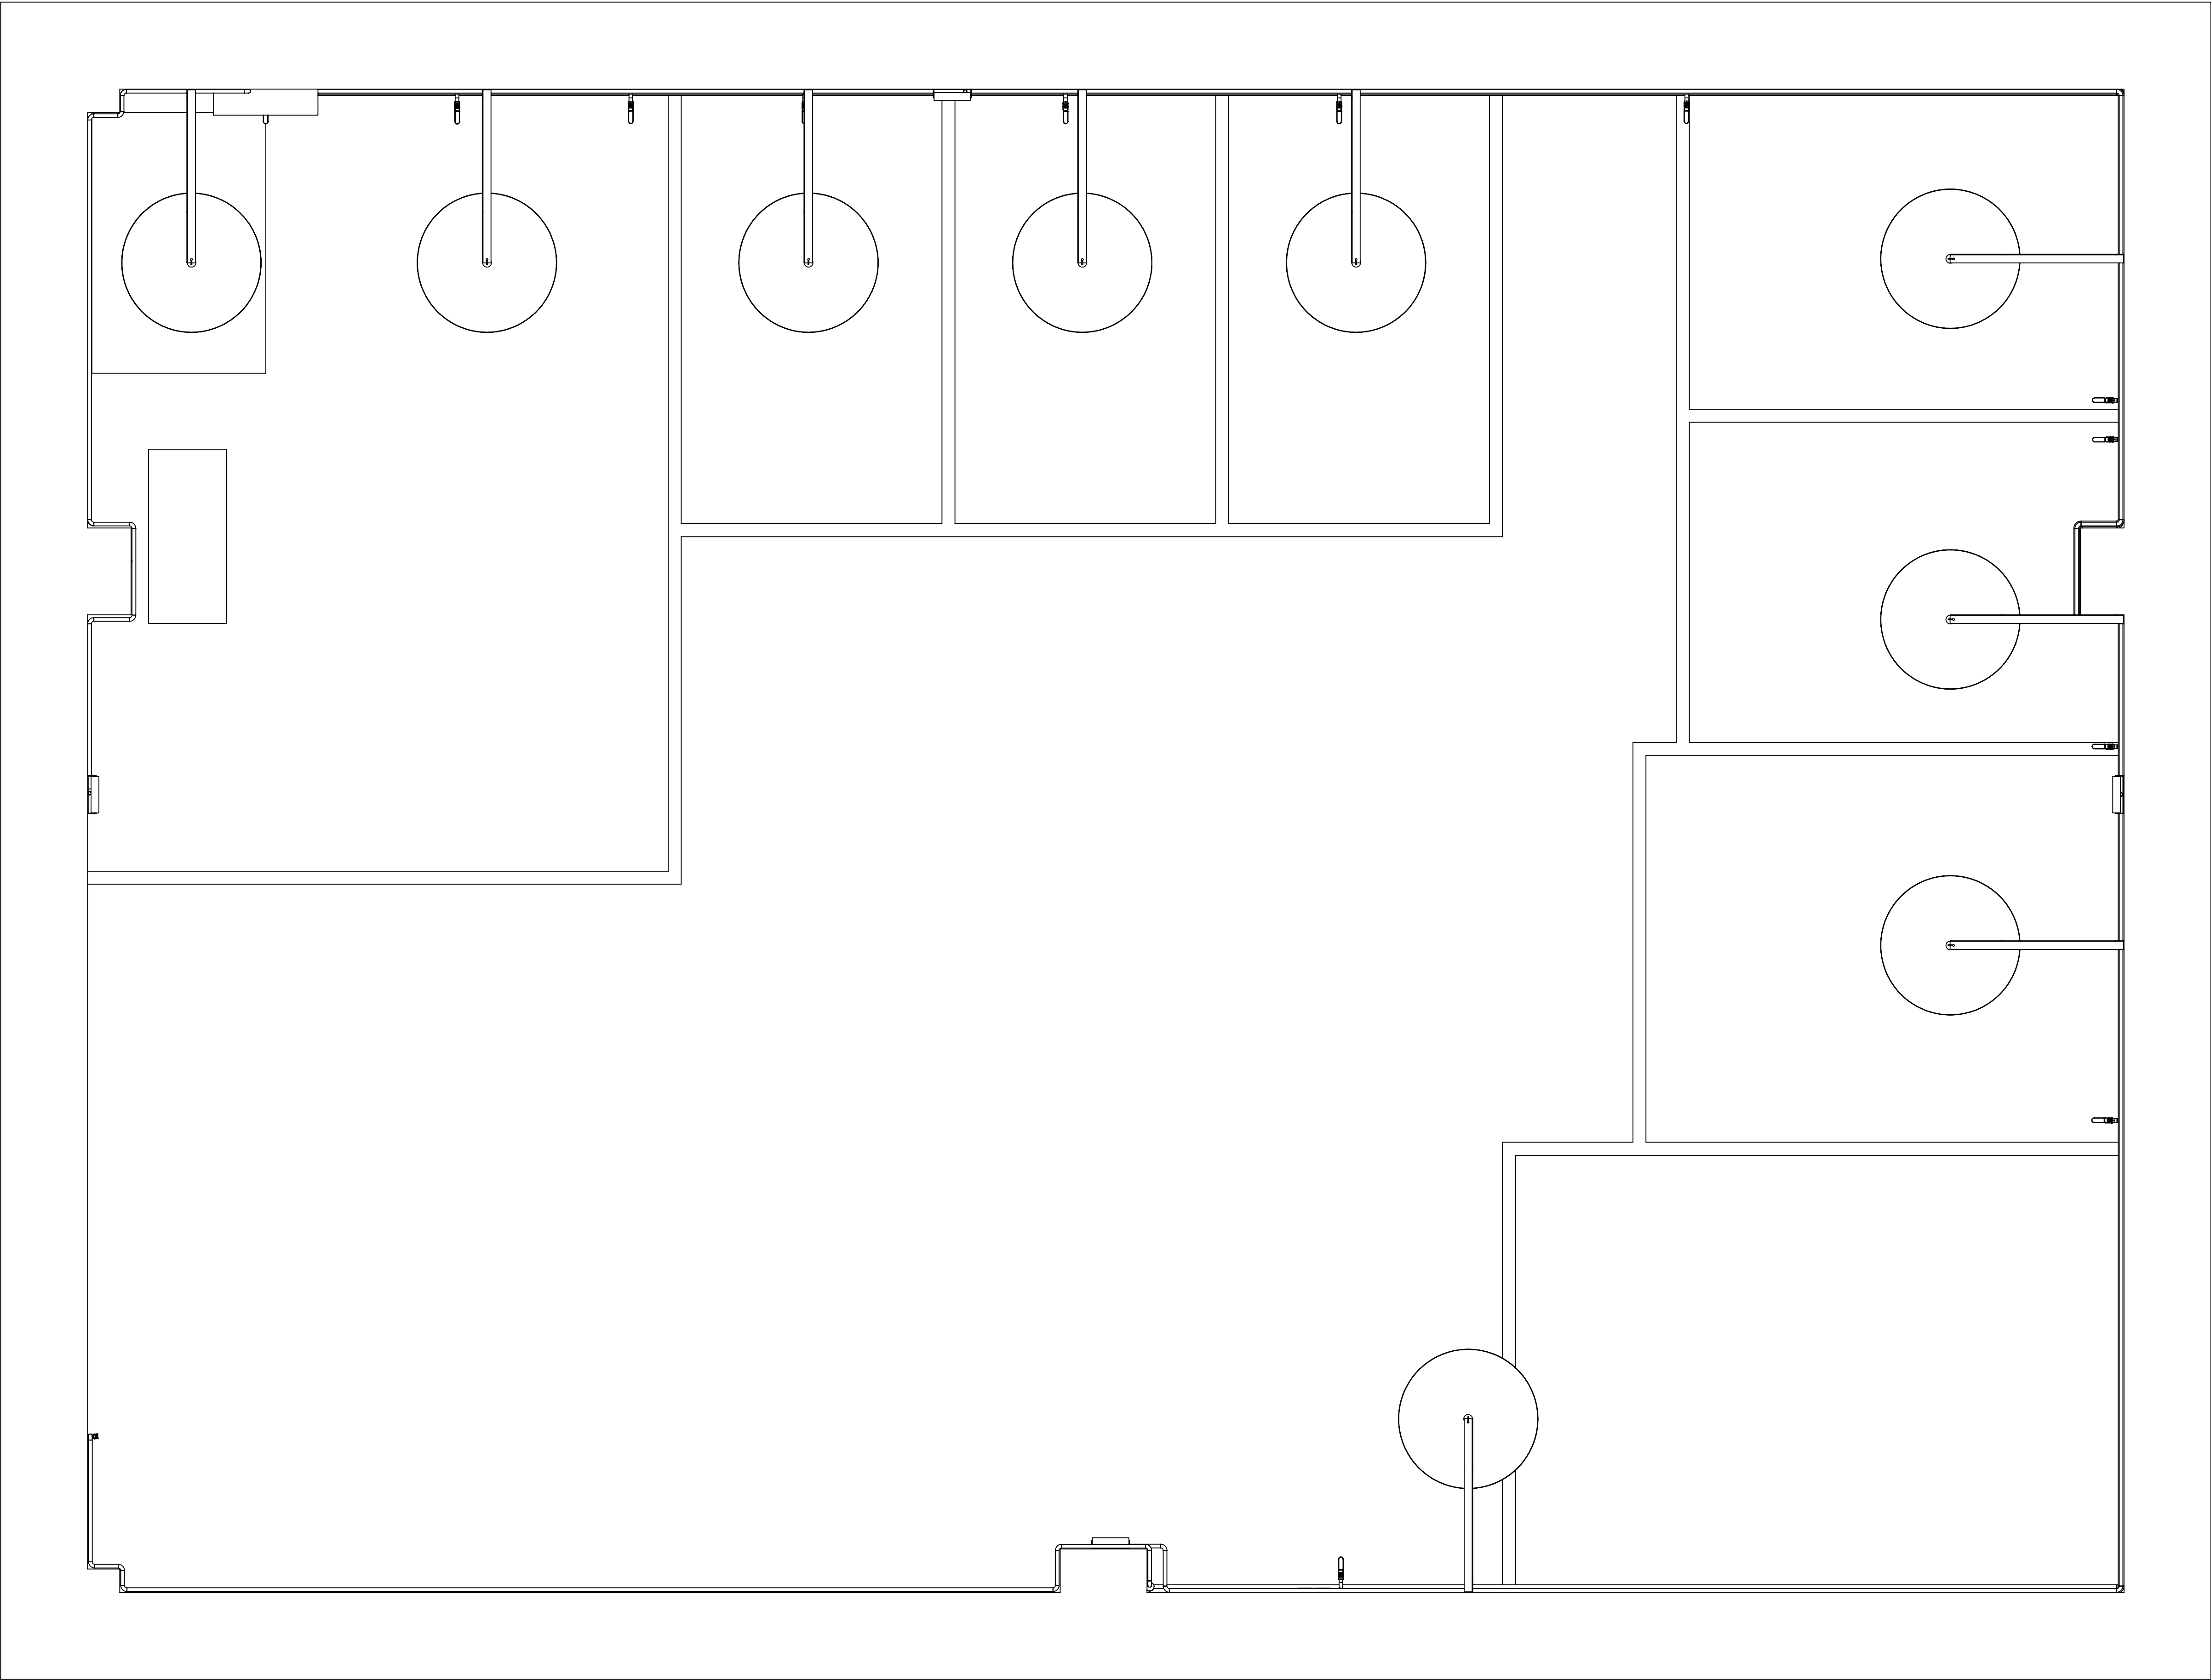


UNLESS OTHERWISE SPECIFIED: DIMENSIONS ARE IN MILLIMETERS SURFACE FINISH: TOLERANCES: LINEAR: ANGULAR:				FINISH:		DEBUR AND BREAK SHARP EDGES	DO NOT SCALE DRAWING	REVISION
NAME	SIGNATURE	DATE				TITLE:		
DRAWN:						Final Layout		
CHK'D:								
APP'VD:								
MFG:								
Q.A.								
				MATERIAL:		DWG NO.	A1	
				WEIGHT:		SCALE:1:100	SHEET 1 OF 1	

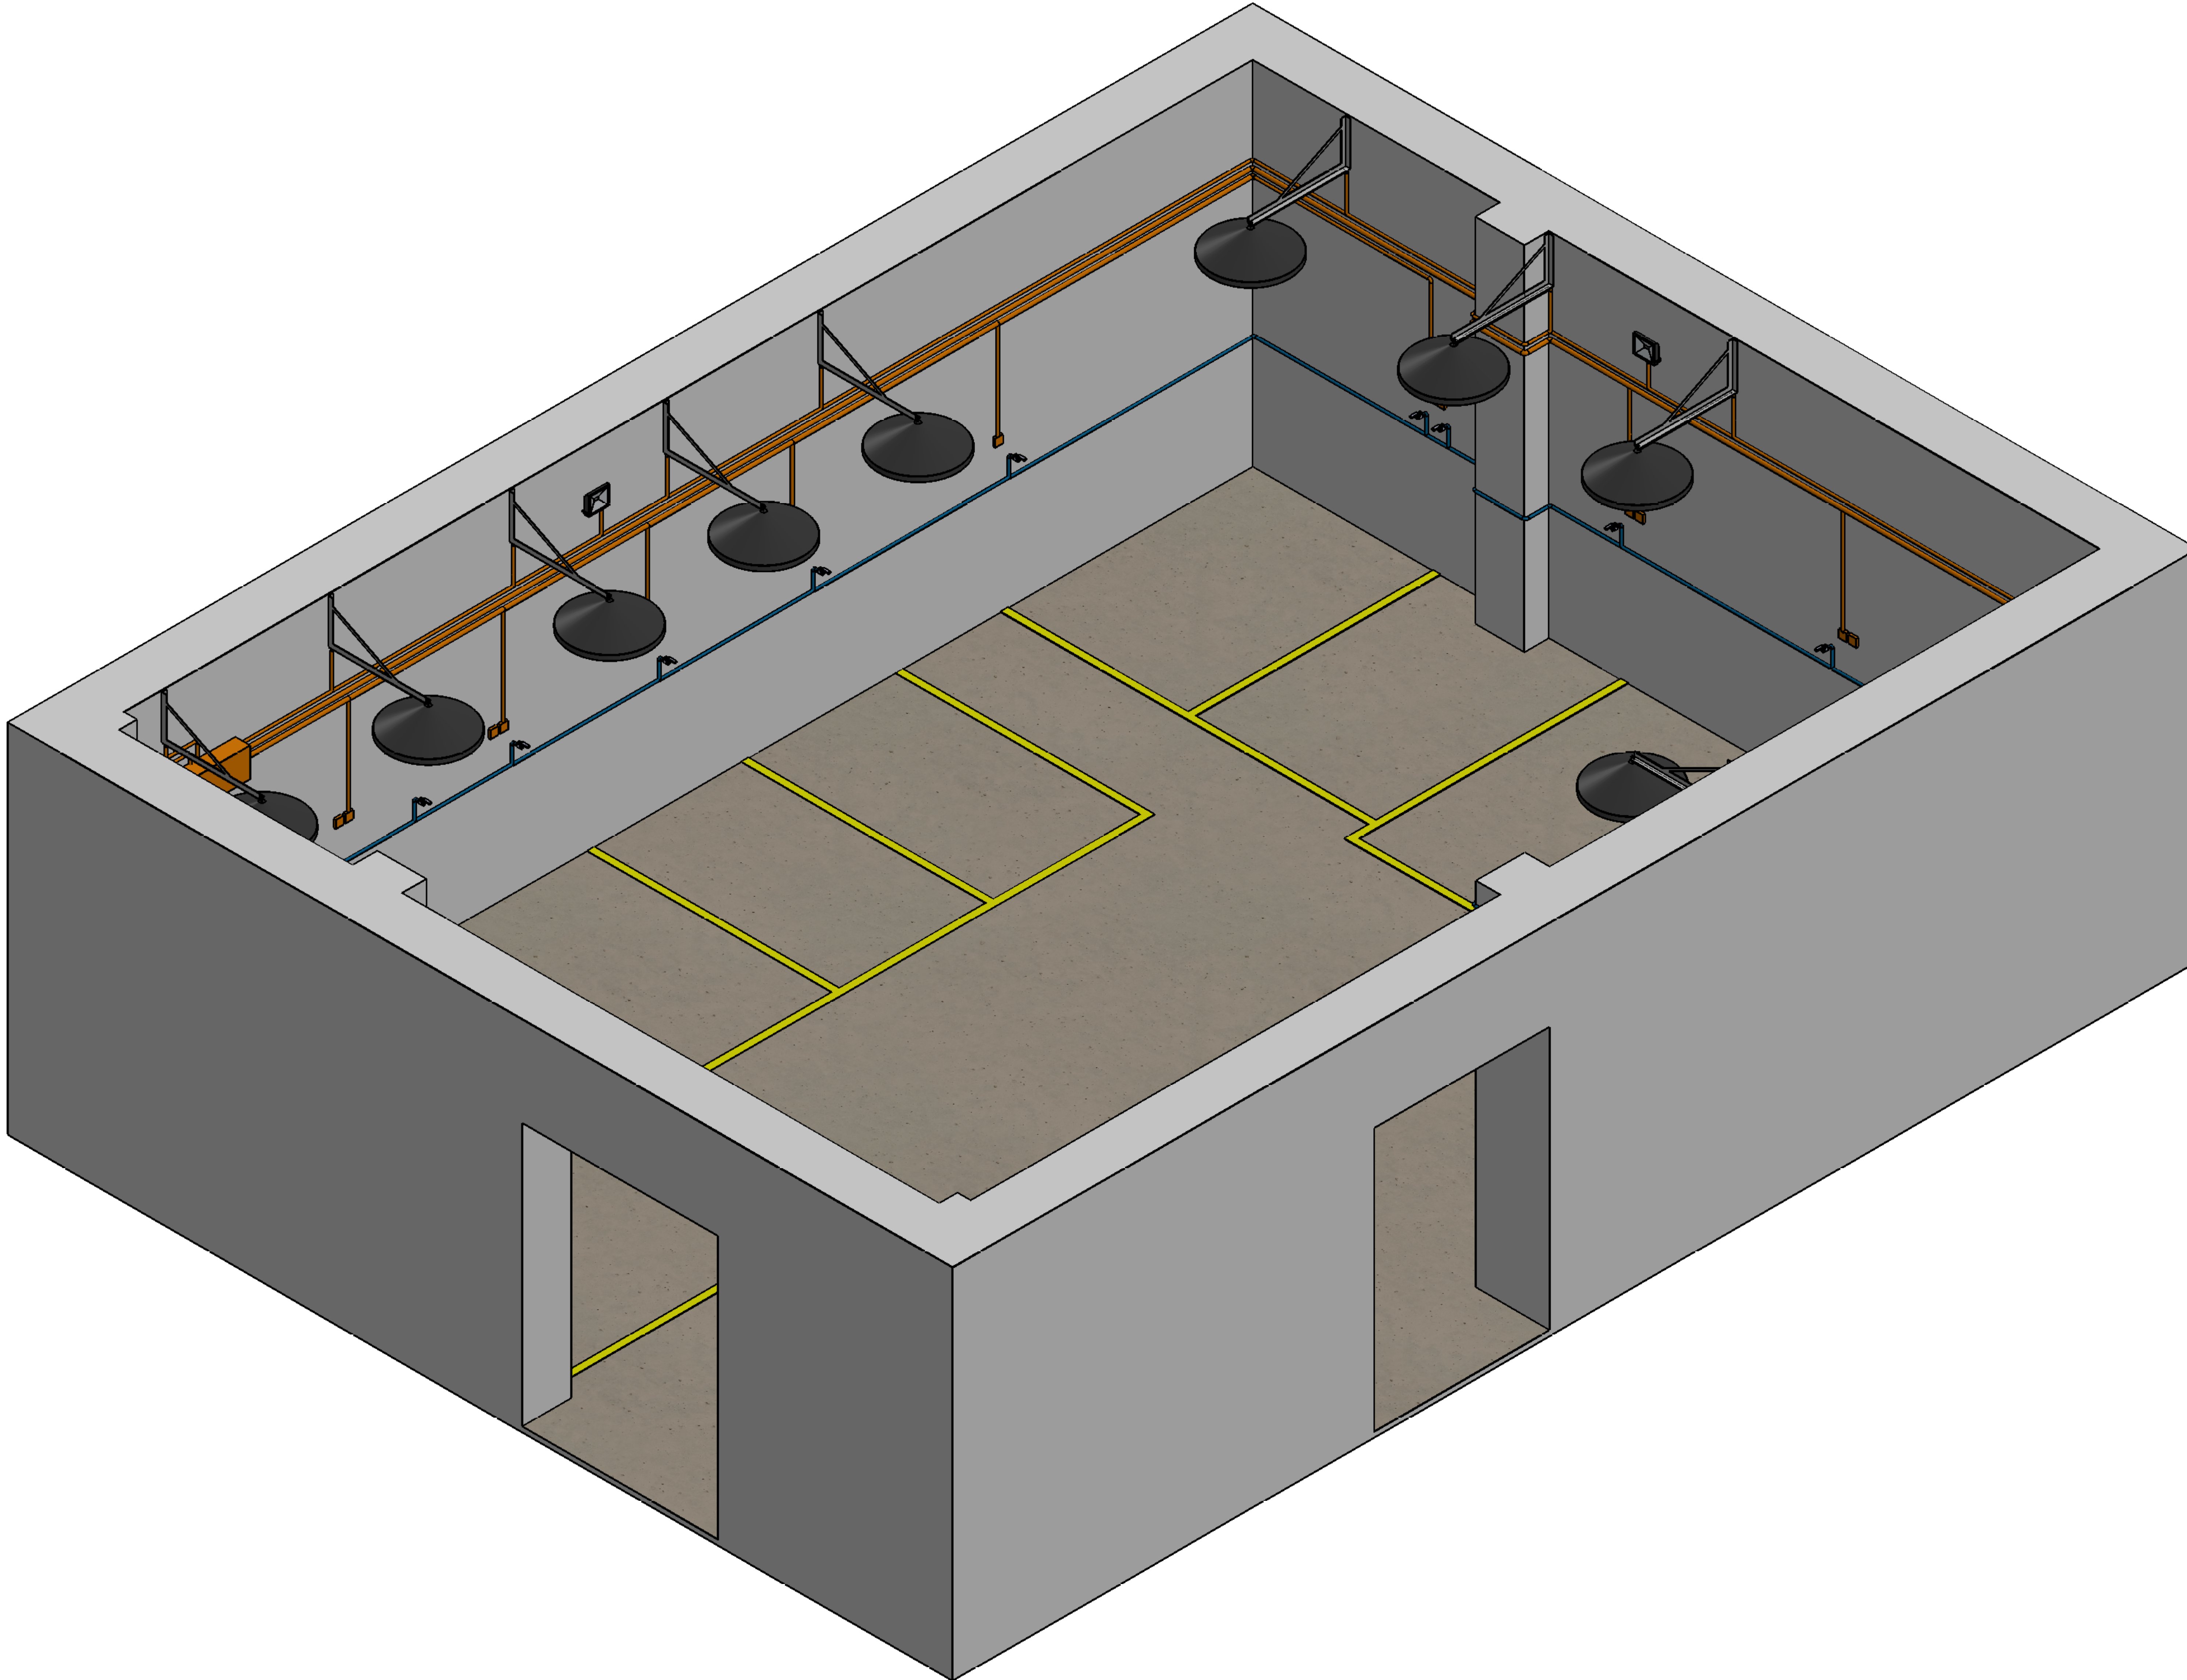


UNLESS OTHERWISE SPECIFIED: DIMENSIONS ARE IN MILLIMETERS SURFACE FINISH: SMOOTH ANGULAR			TYPICAL: DO NOT SCALE DRAWING		REVISION	
NAME	SIGNATURE	DATE			TITLE:	
DESIGN					DWG NO. Final 3D Plan	
CHG						
APP'D						
DATE						
			MATERIAL:		SCALE: 1:50	
			WEIGHT:		SHEET 1 OF 1	

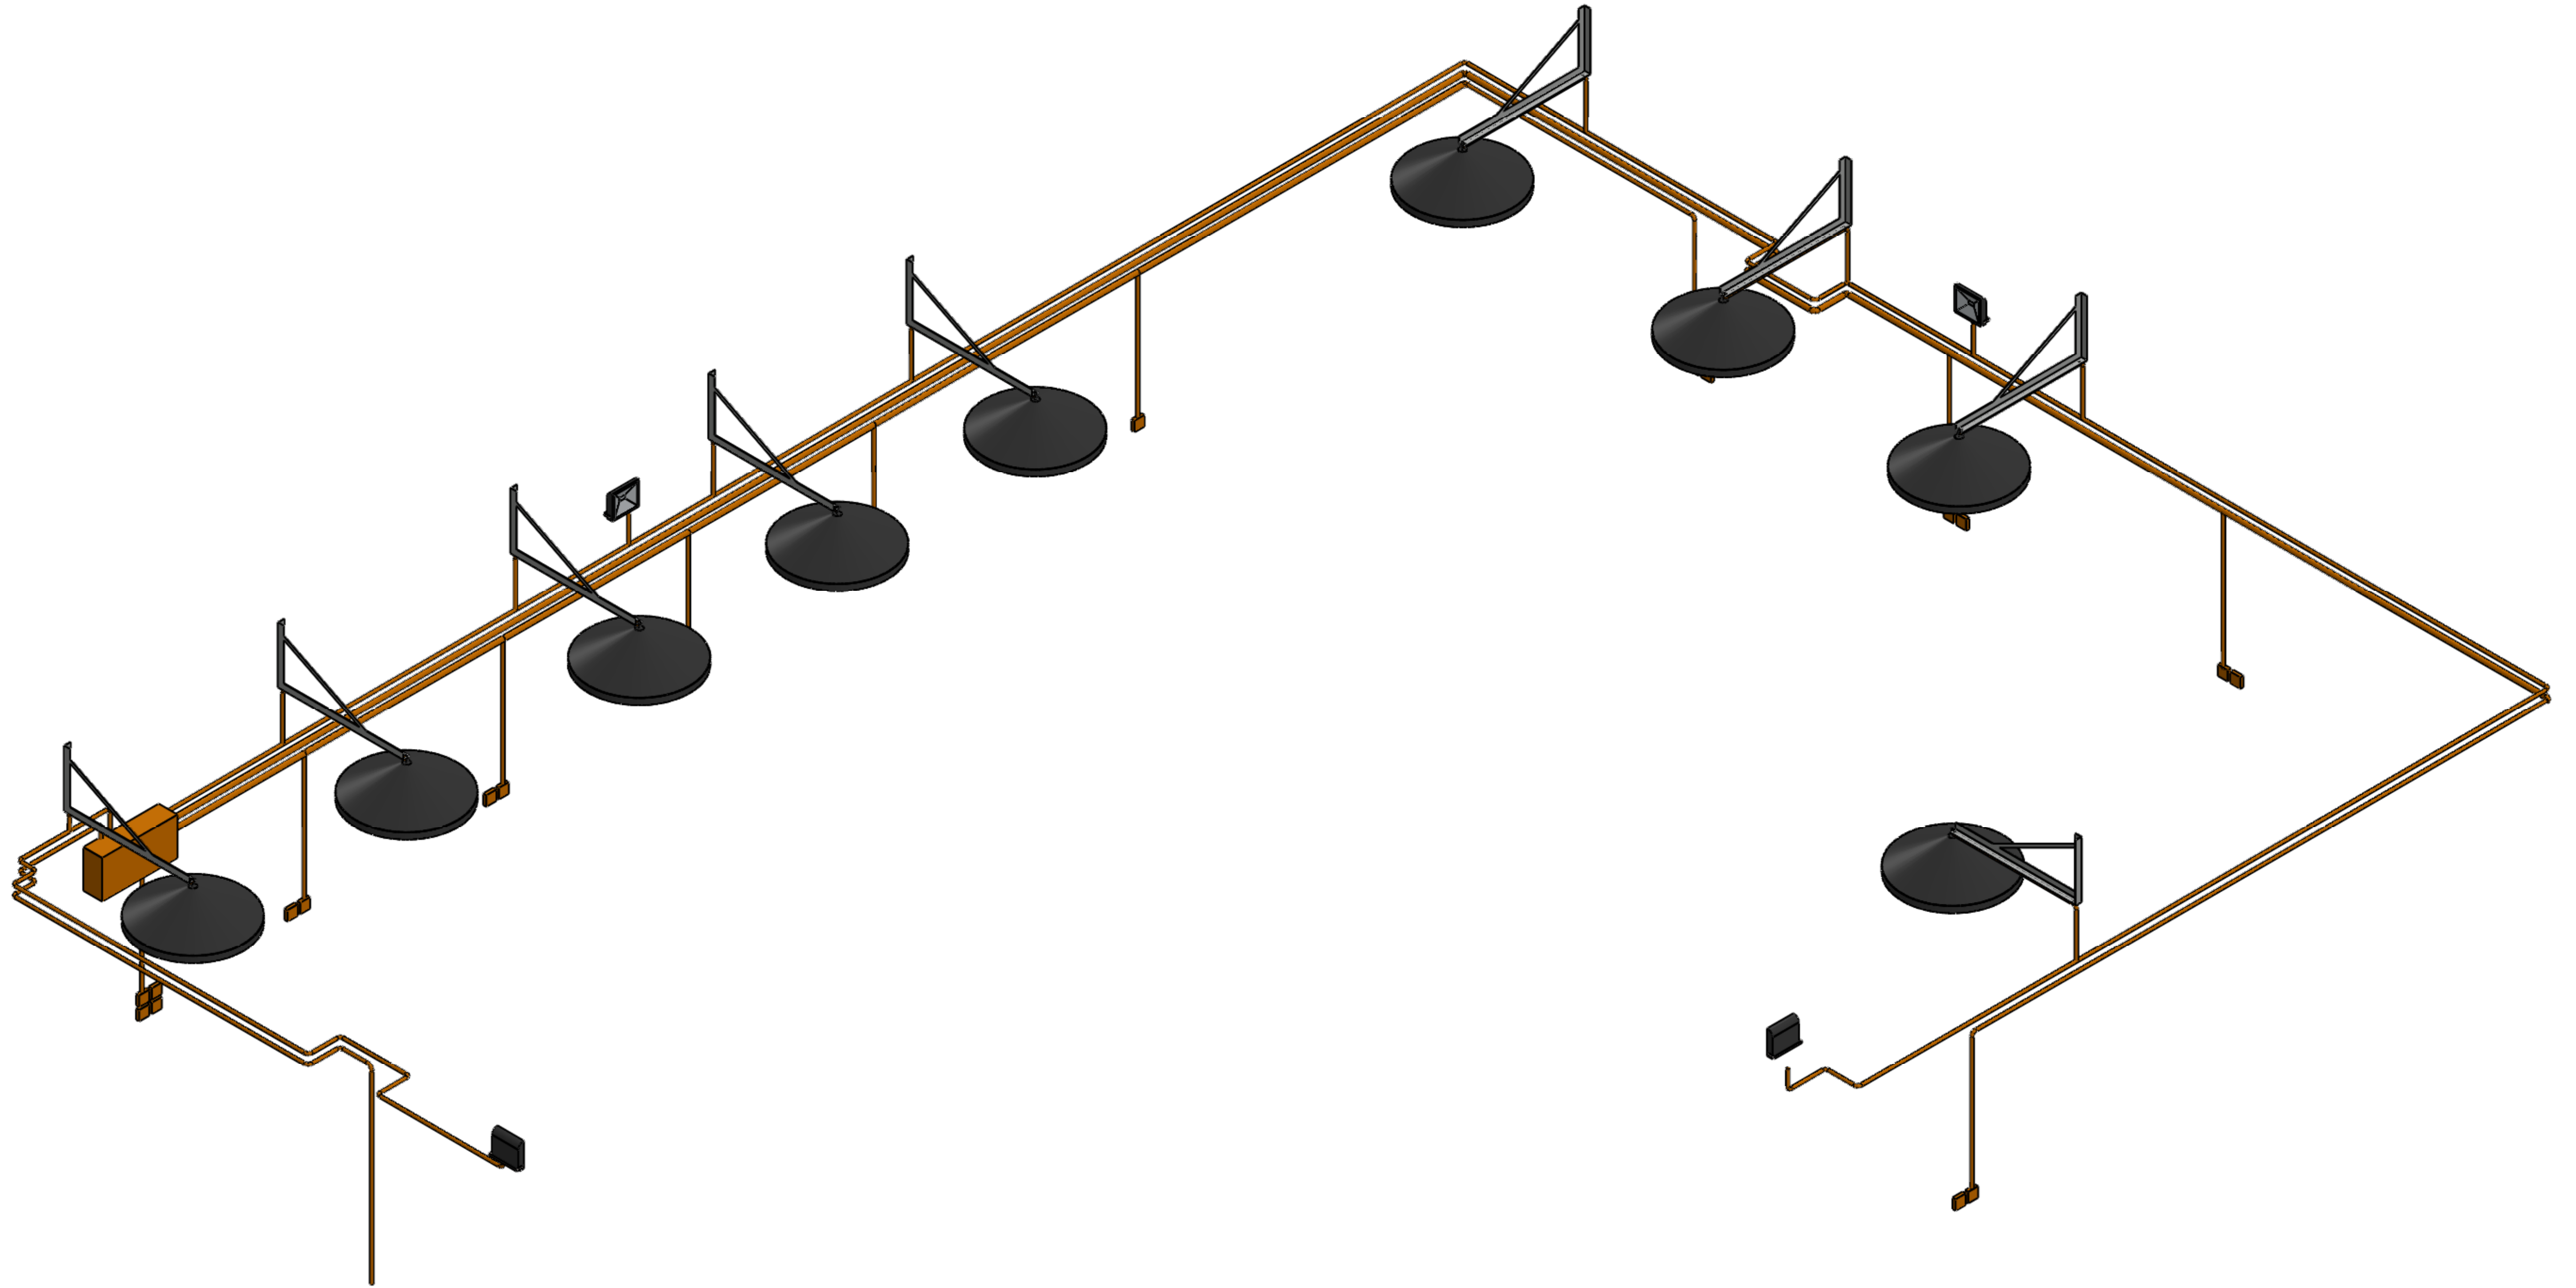

UNLESS OTHERWISE SPECIFIED: DIMENSIONS ARE IN MILLIMETERS SURFACE FINISH: TOLERANCES: LINEAR: ANGULAR:				FINISH:		DEBUR AND BREAK SHARP EDGES		DO NOT SCALE DRAWING	REVISION
				NAME	SIGNATURE	DATE		TITLE: electrical wiring diagram A1	
DRAWN:									
CHK'D:									
APP'D:									
MFG:									
Q.A.								SCALE:1:50	
								SHEET 1 OF 1	

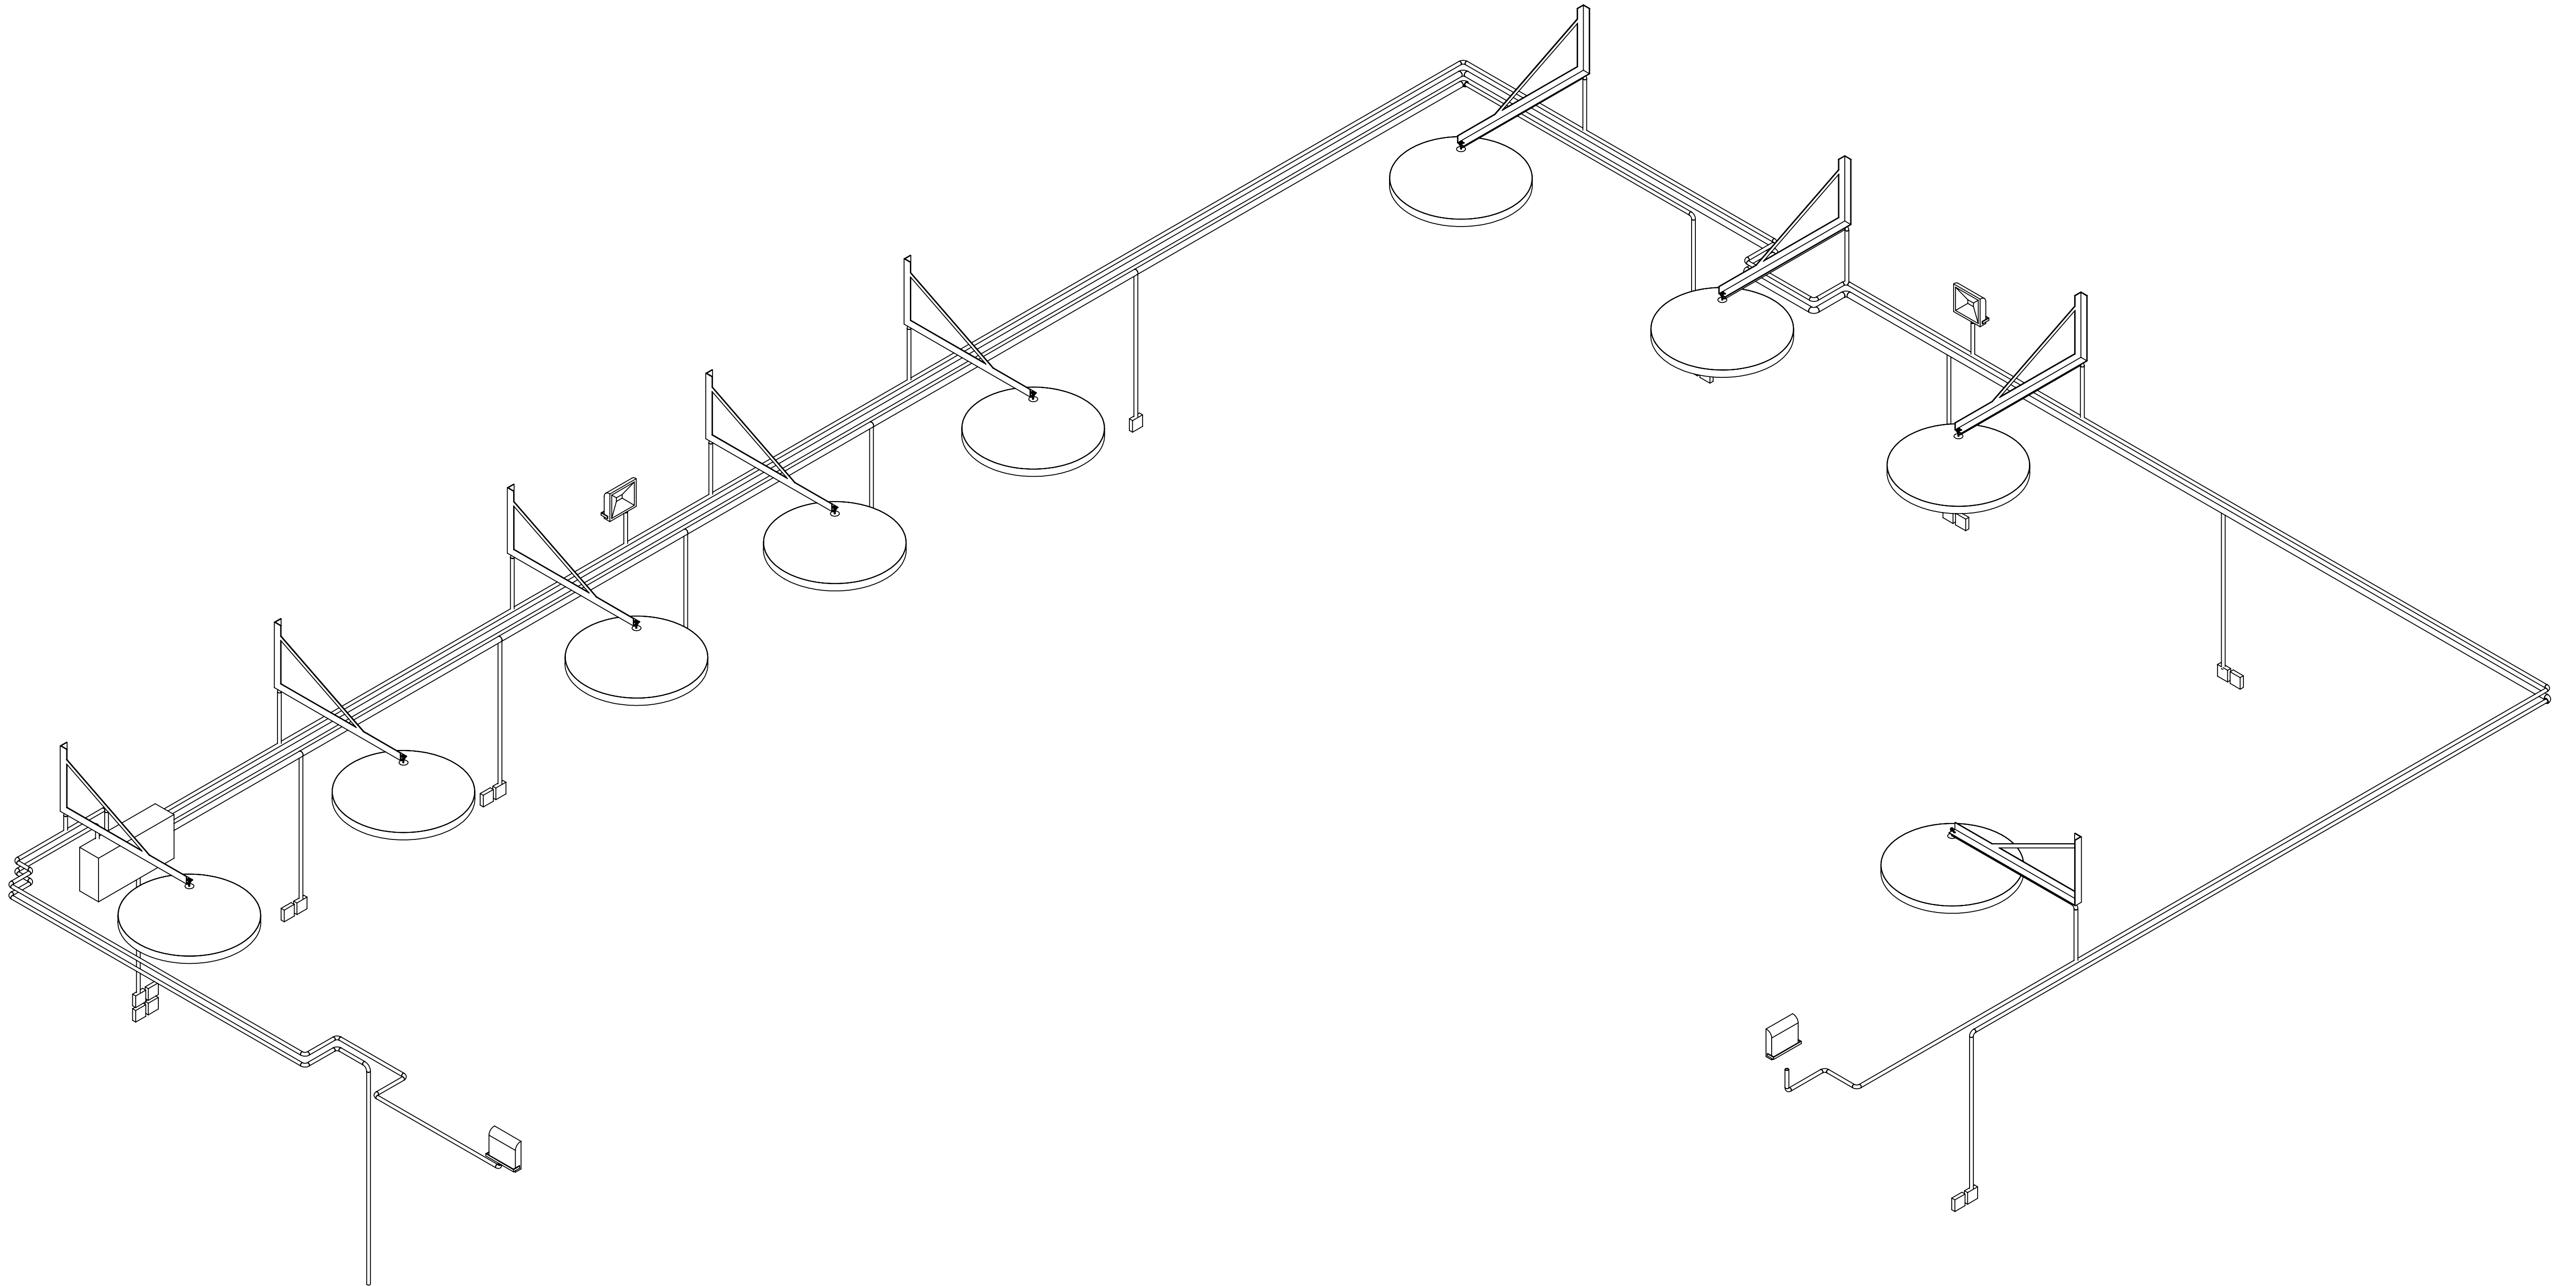

UNLESS OTHERWISE SPECIFIED: DIMENSIONS ARE IN MILLIMETERS SURFACE FINISH: TOLERANCES: LINEAR: ANGULAR:				FINISH:		DEBUR AND BREAK SHARP EDGES		DO NOT SCALE DRAWING	REVISION
DRAWN:				NAME	SIGNATURE	DATE		TITLE: electrical wiring diagram A1	
CHK'D:									
APP'VD:									
MFG:									
Q.A:									
				MATERIAL:				SCALE:1:50	SHEET 1 OF 1
				WEIGHT:					

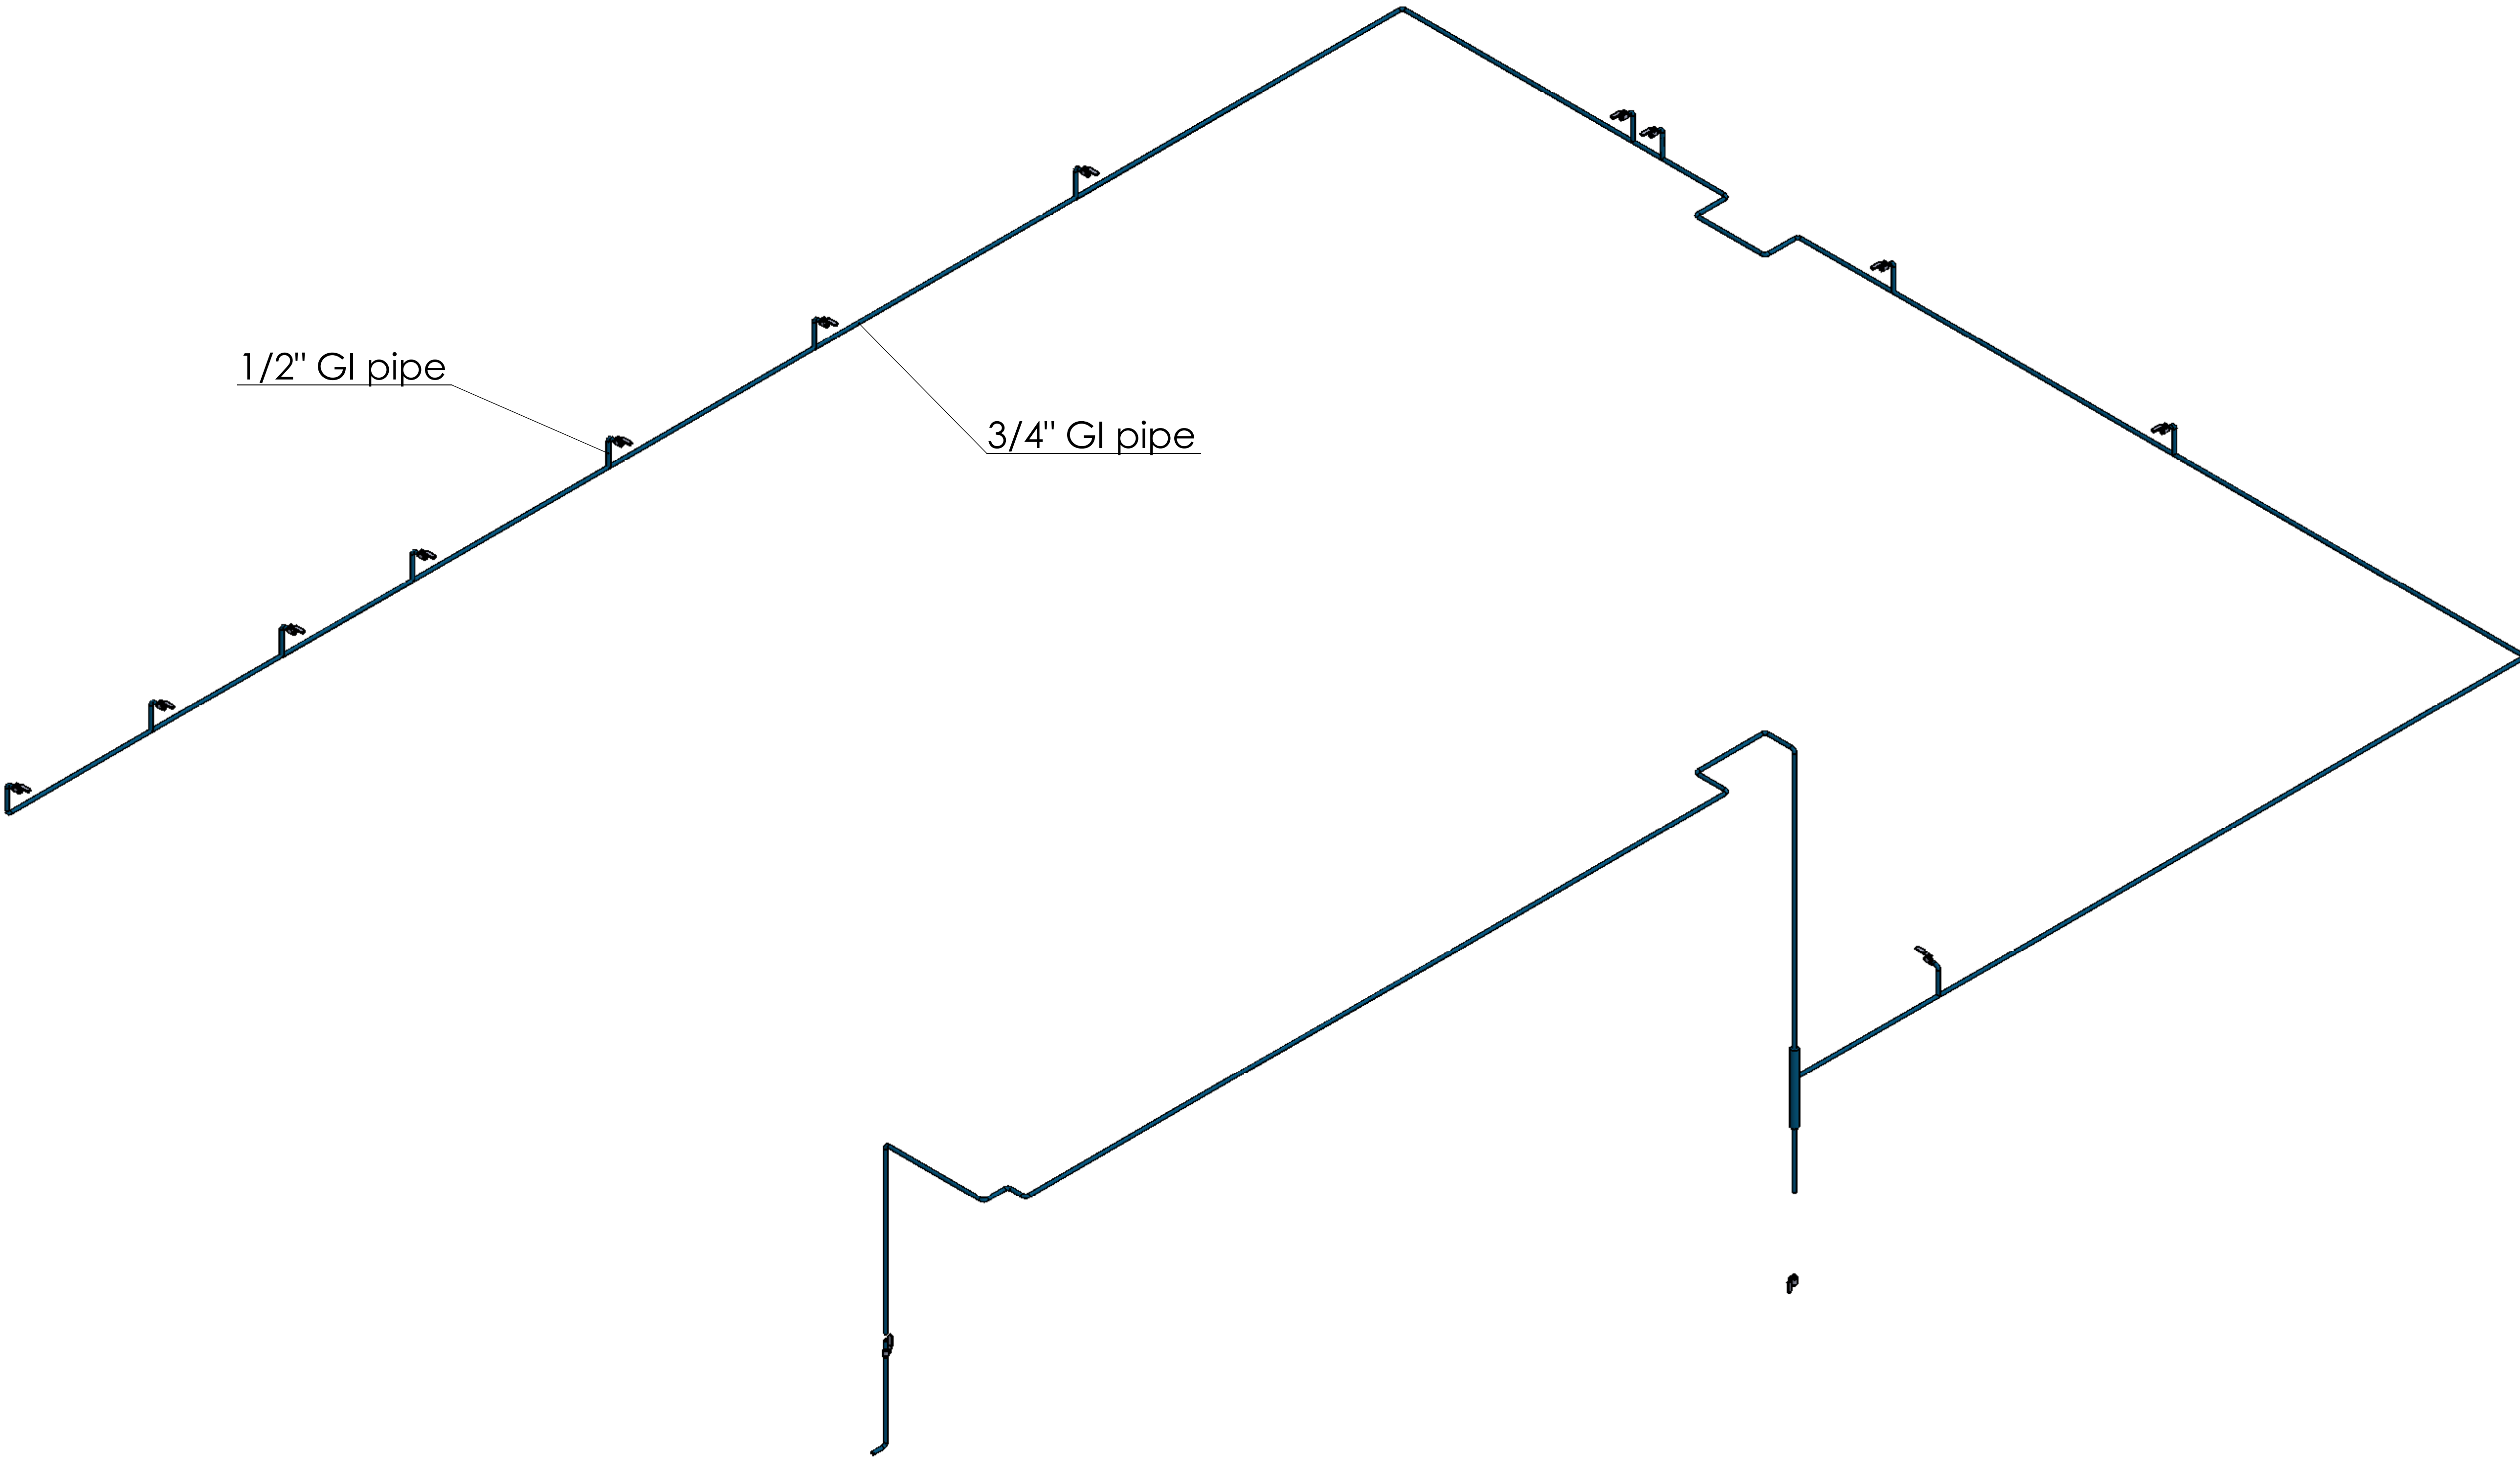

UNLESS OTHERWISE SPECIFIED: DIMENSIONS ARE IN MILLIMETERS SURFACE FINISH: TOLERANCES: LINEAR: ANGULAR:				FINISH:		DEBUR AND BREAK SHARP EDGES		DO NOT SCALE DRAWING	REVISION
DRAWN:				NAME	SIGNATURE	DATE		TITLE:	DWG NO: pneumatic line diagram A1
CHK'D:									
APP'D:									
MFG:									
Q.A:									
				MATERIAL:				SCALE:1:50	SHEET 1 OF 1
				WEIGHT:					